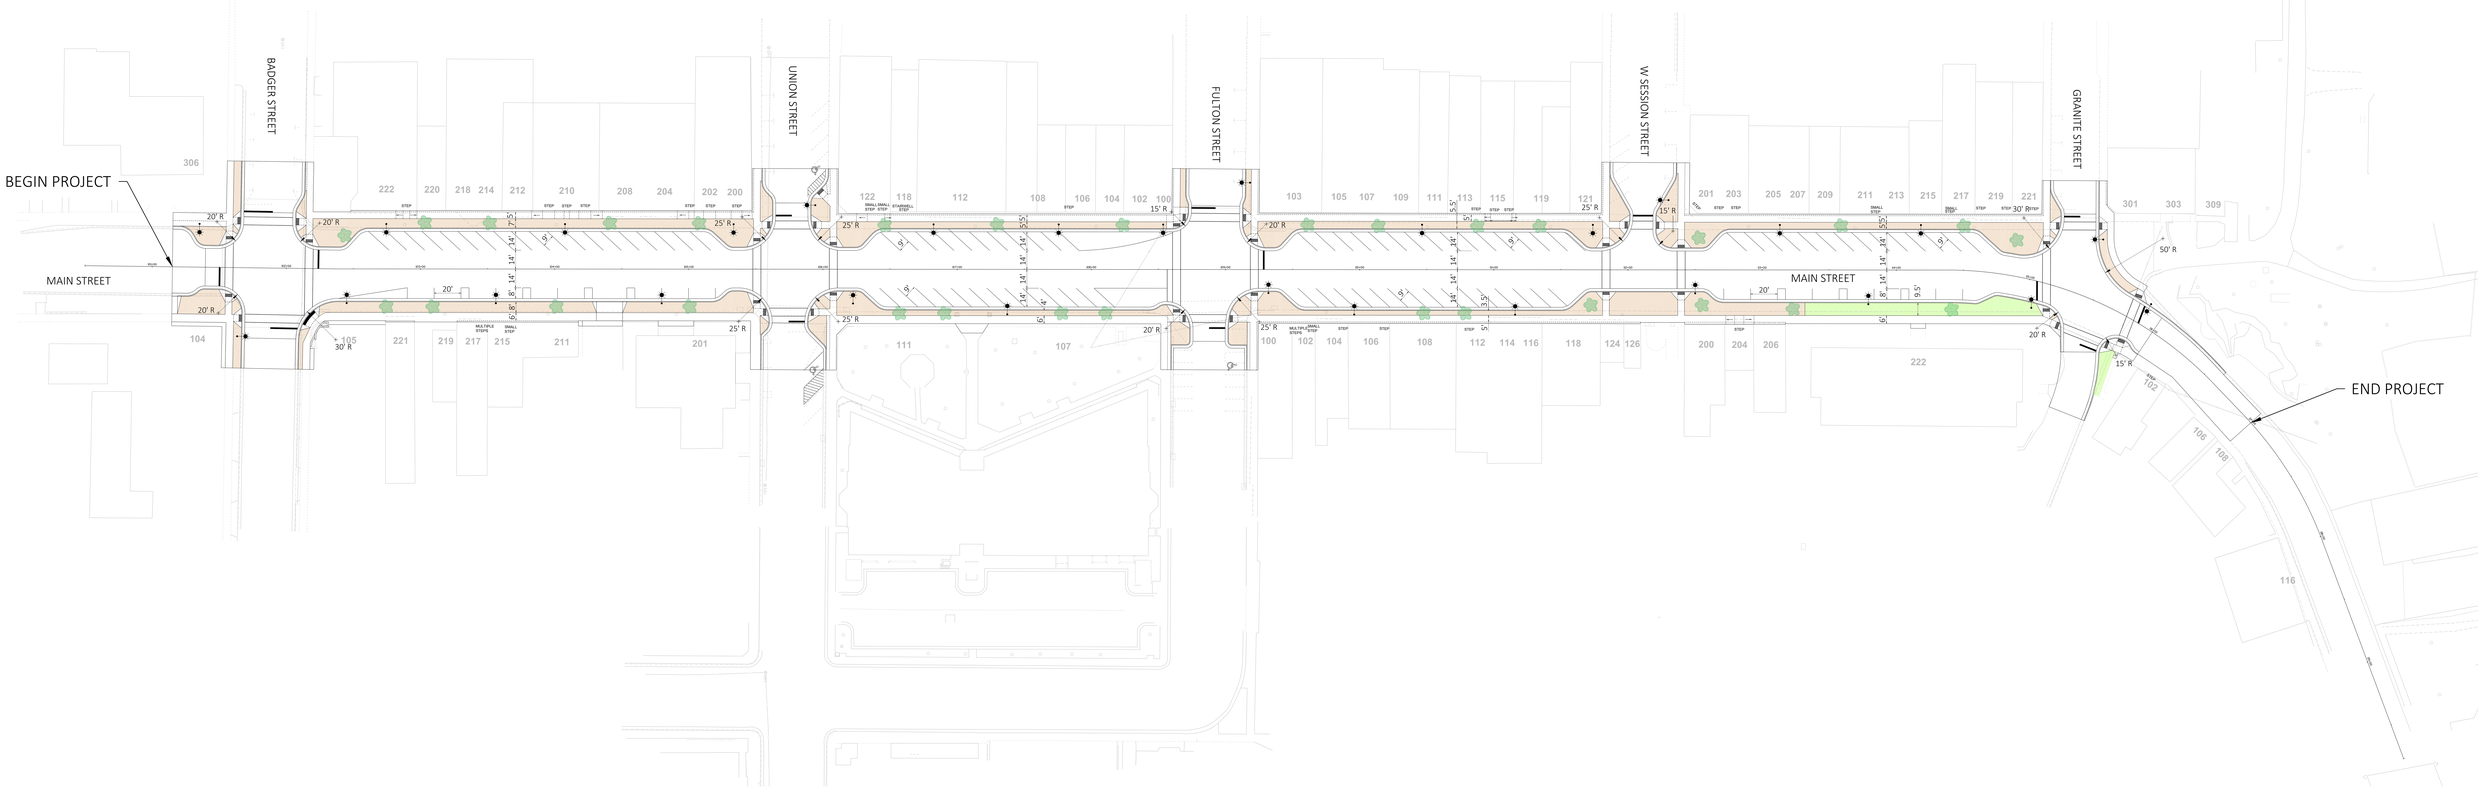PROJECT 6424-03-00
MAIN STREET
BADGER STREET TO GRANITE STREET
CITY OF WAUPACA
JANUARY 13, 2020